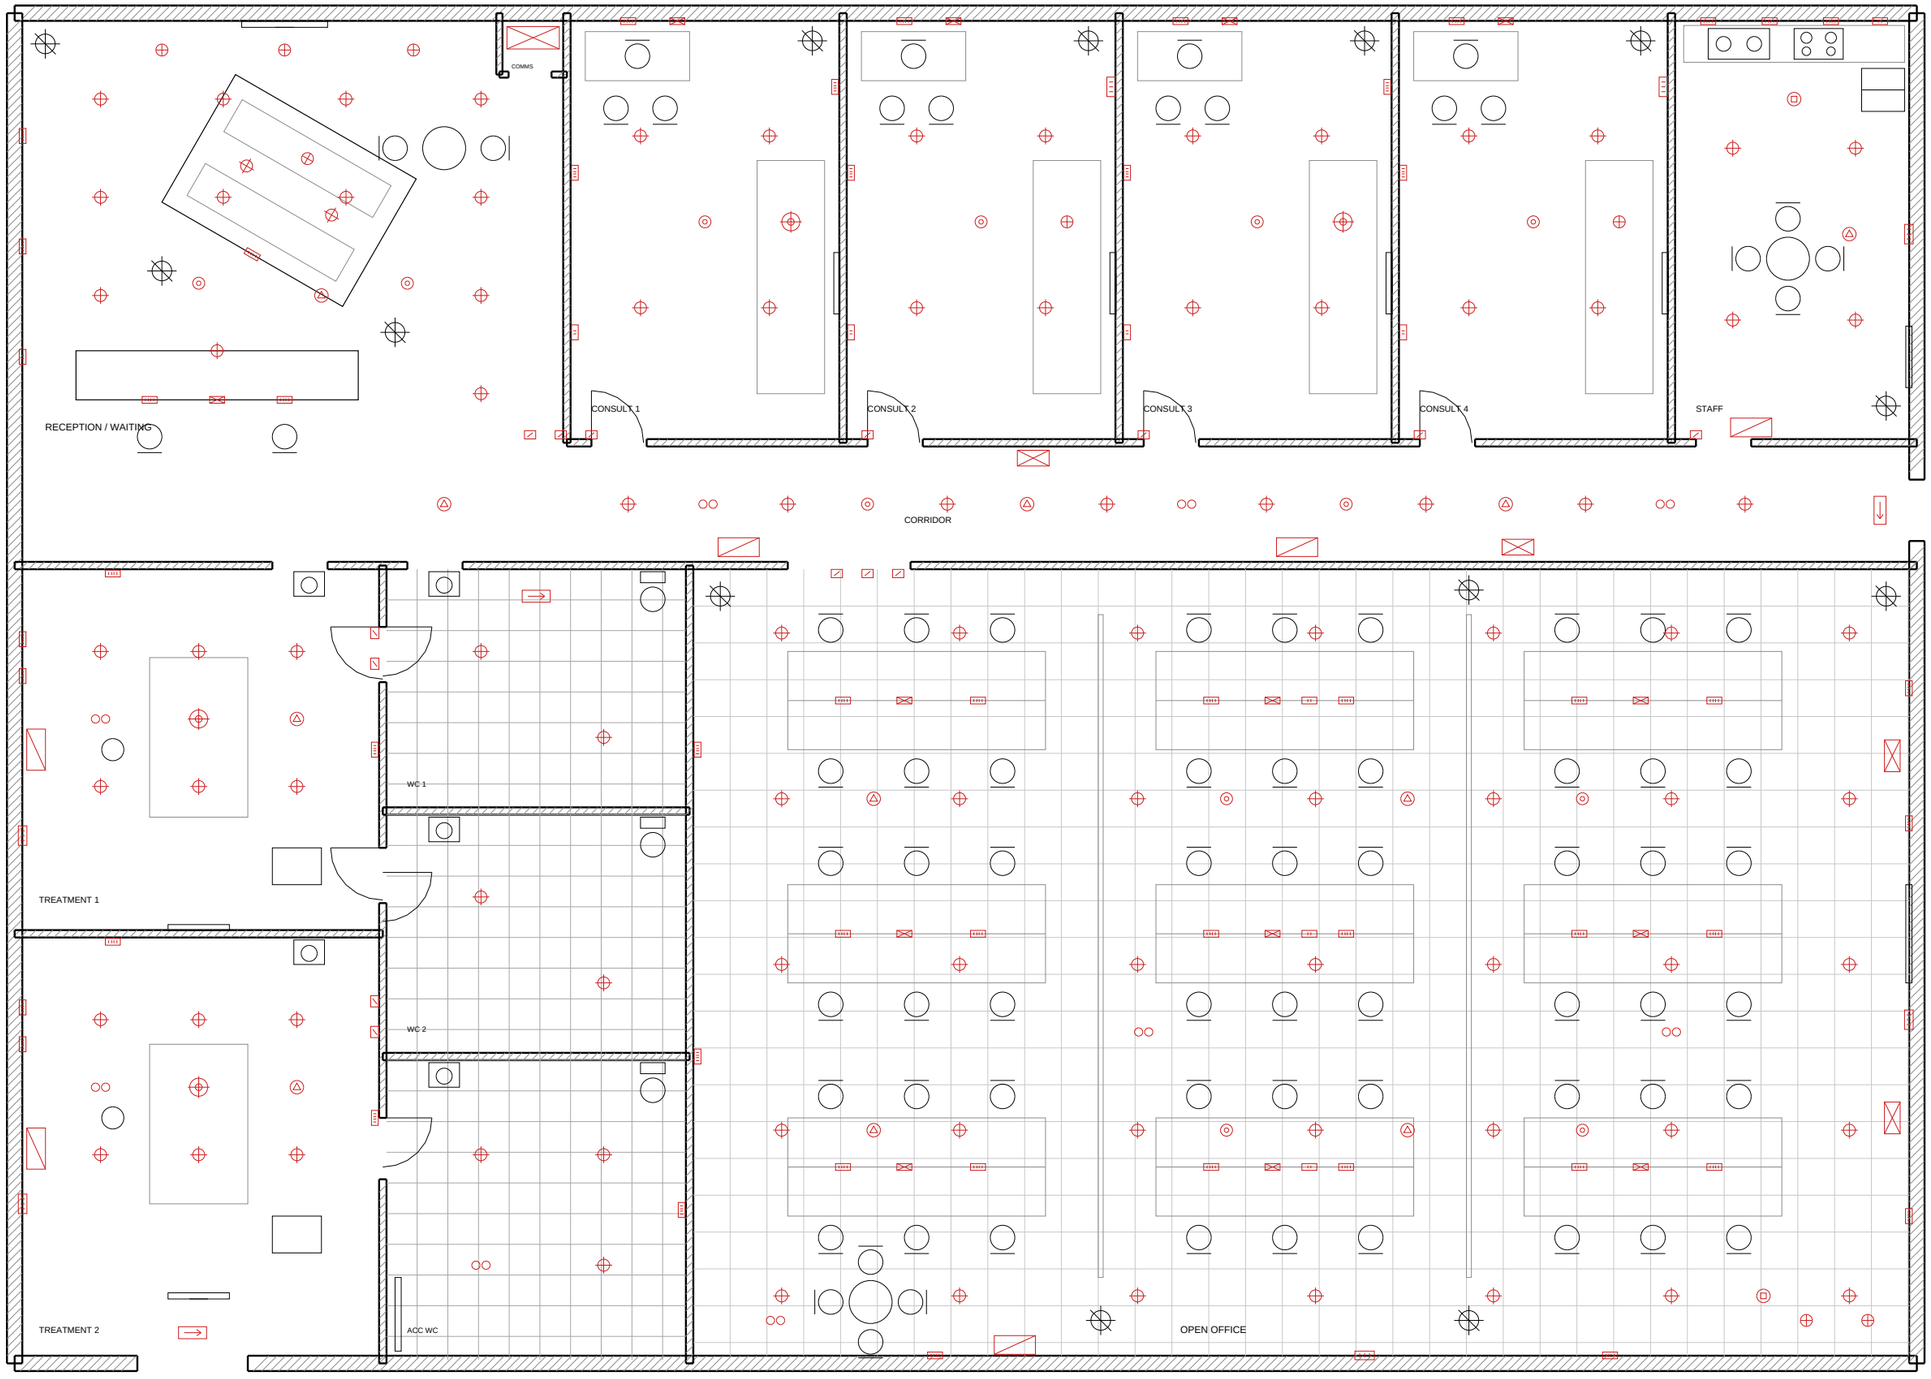

LEGEND

- LED DOWNLIGHT
- ADJUSTABLE SPOTLIGHT
- CEILING SPEAKER
- SMOKE ALARM
- HEAT DETECTOR
- EMERGENCY LIGHT
- EXIT SIGN
- DOUBLE POWER POINT
- SINGLE POWER POINT
- LIGHT SWITCH
- DATA OUTLET
- DISTRIBUTION BOARD
- MAIN SWITCHBOARD
- MECH. SWITCHBOARD (BY OTHERS)
- PROCEDURE LIGHT
- 3-PHASE OUTLET 32A

LEGEND SYMBOLS ENLARGED, NOT TO SCALE.

NOTES

1. LIGHTING CIRCUITS 10A, MAX 12 POINTS PER CIRCUIT.
2. POWER CIRCUITS 20A, MAX 8 OUTLETS PER CIRCUIT.
3. DB-L1: 48 POLES, 6 SPARE.
4. DOWNLIGHTS 9W 3000K. 10 SPARE LAMPS TO STORE.

BRIGHT CIRCUIT ELECTRICAL

TASKR TAKEOFF CHALLENGE TASKRS.COM.AU

HAWTHORN MEDICAL SUITES

LEVEL 1 FIT-OUT

LIGHTING & POWER LAYOUT

DWG E-201 REV A SCALE 1:100 @ A3

CHALLENGE USE ONLY. NOT FOR CONSTRUCTION.